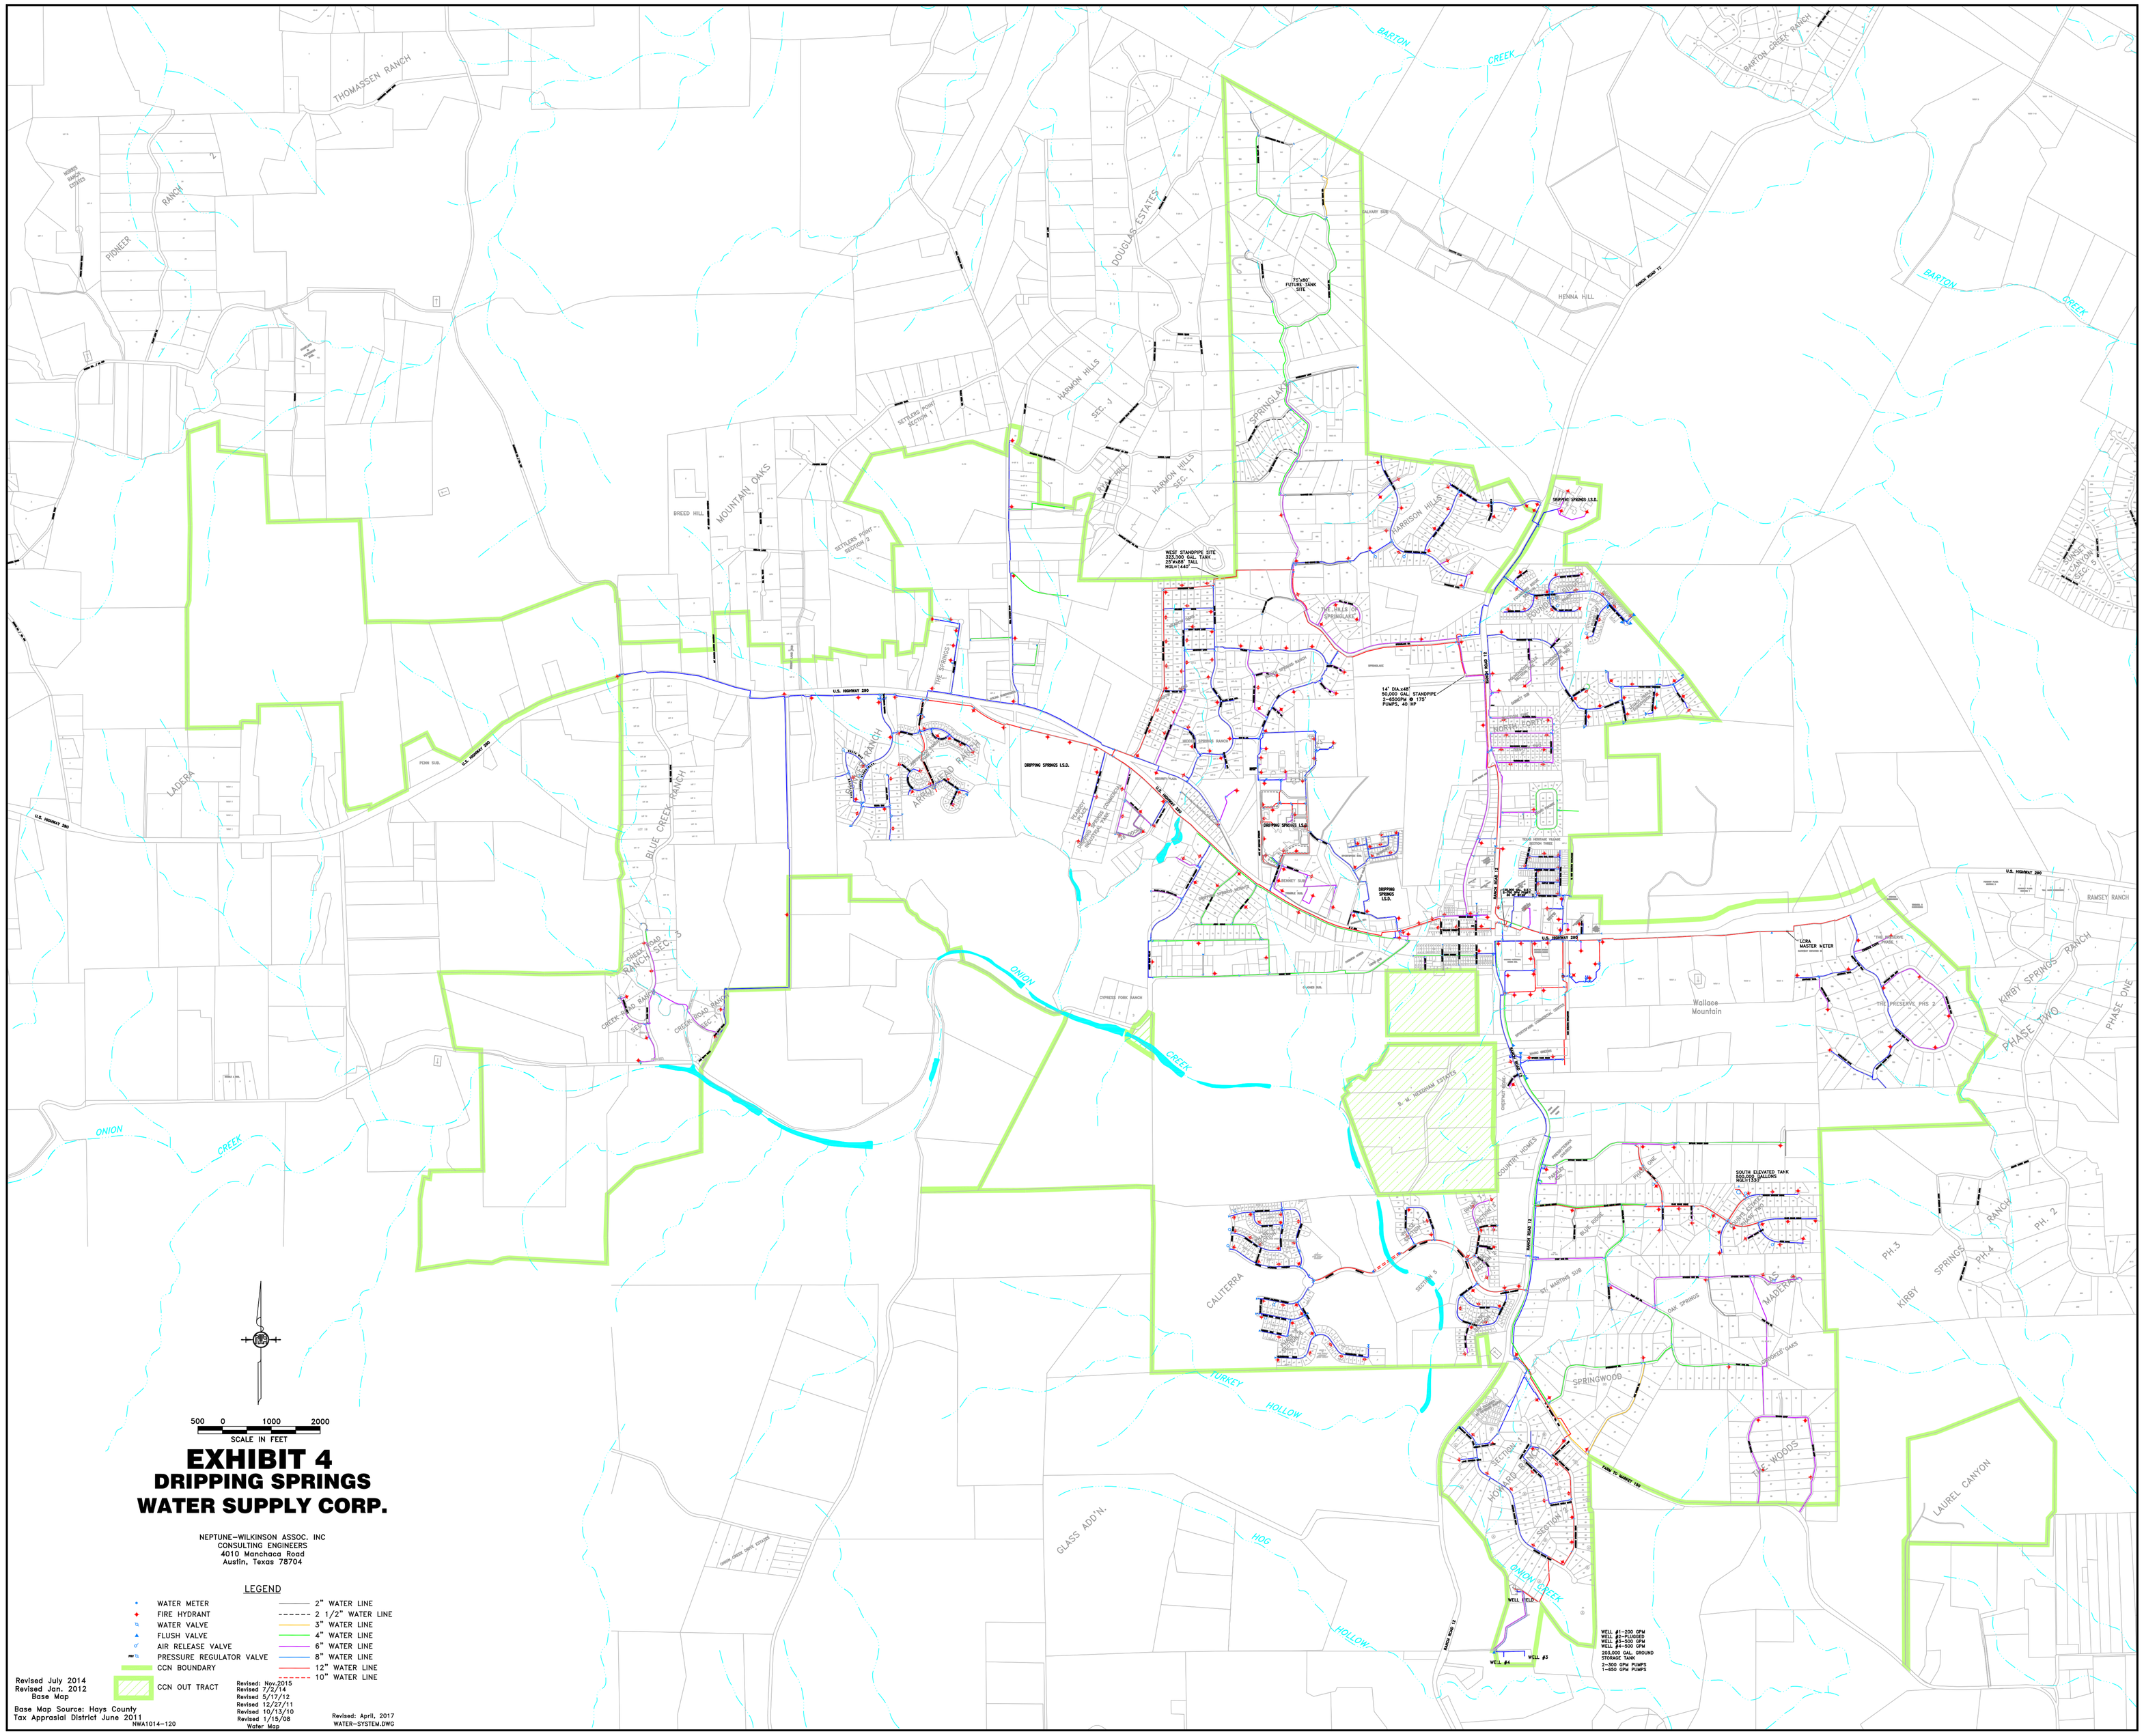

EXHIBIT 4
DRIPPING SPRINGS WATER SUPPLY CORP.

NEPTUNE-WILKINSON ASSOC. INC
CONSULTING ENGINEERS
4010 Manchaca Road
Austin, Texas 78704